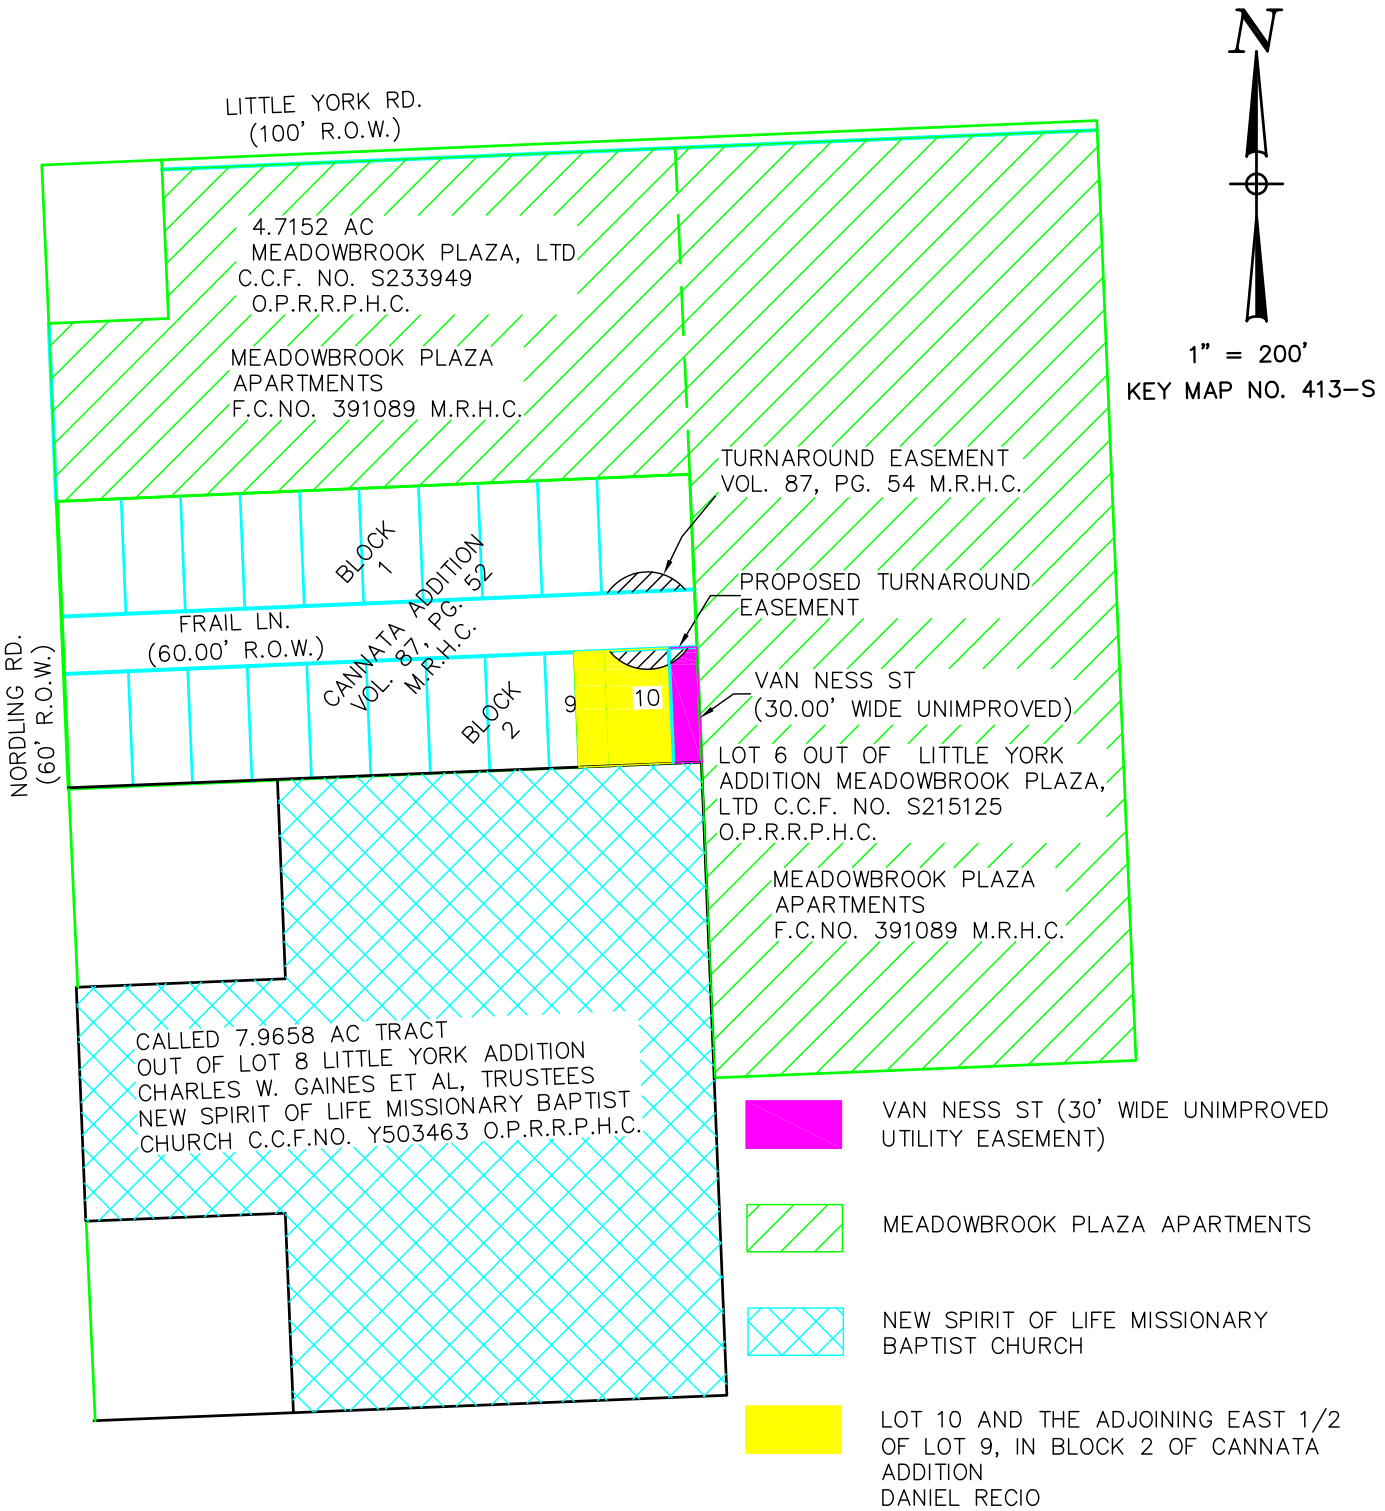

JAG ENGINEERING, INC.

9100 SOUTHWEST FRWY, SUITE 130, HOUSTON TEXAS 77074

(713) 977-7550, (713)977-7317 FAX

VAN NESS ST.
RIGHT-OF-WAY ABANDONMENT
CANNATA ADDITION

CONTR. No.: 17021

FILE PATH: Y:\Proj-2017\17021\dgn\638 Frail_Topo_Bndry.dwg

ENGINEERING FIRM NO. F-6867 / LAND SURVEYING FIRM NO. 10017100