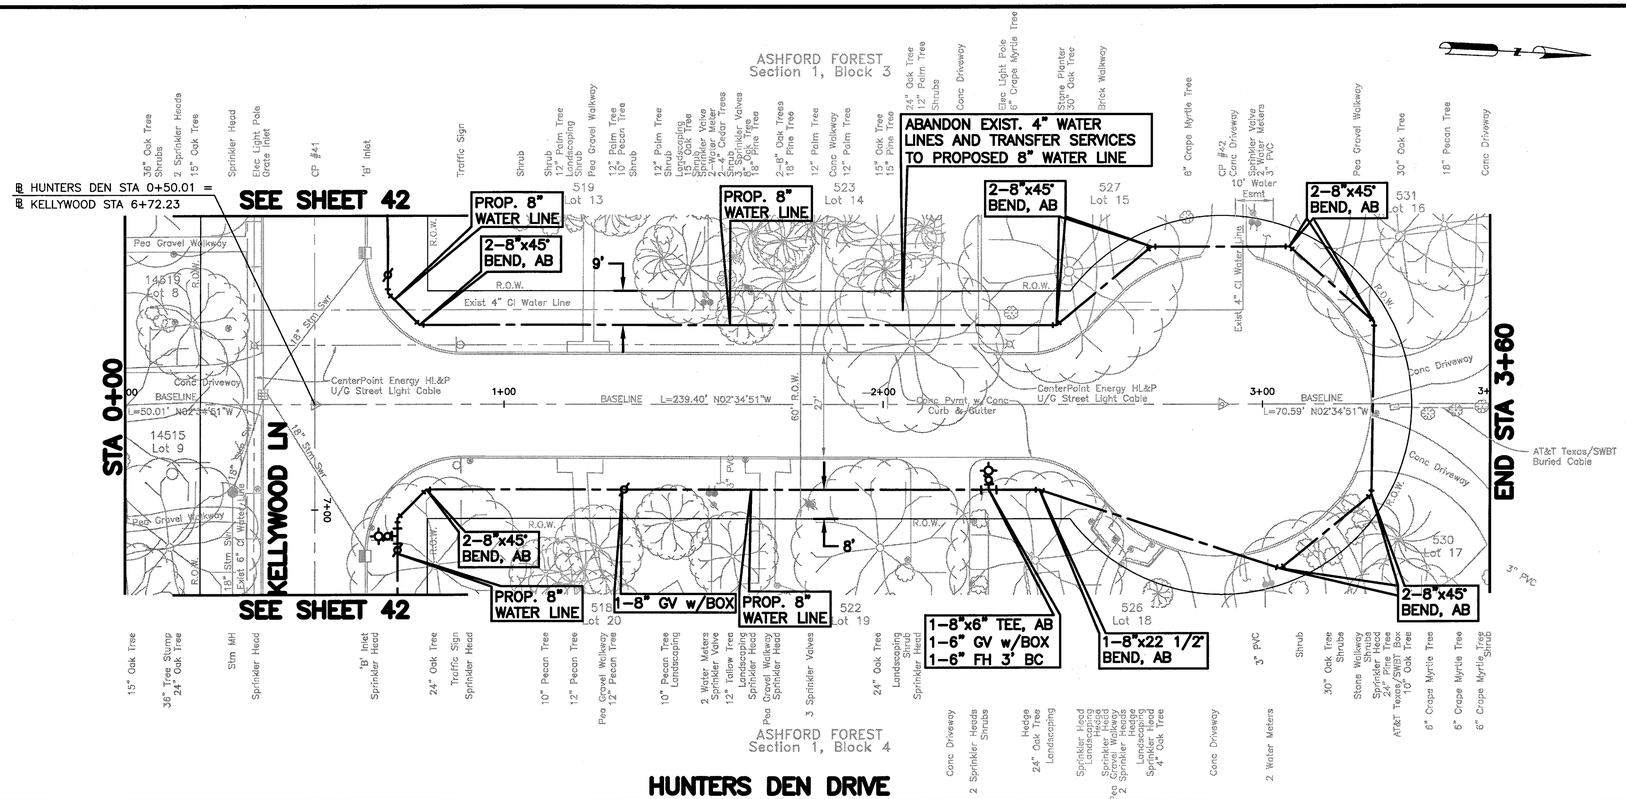

BENCH MARK:

CITY OF HOUSTON MARKER 4857-xxxx (FLOODPLAIN REFERENCE MARKER No. 210180), HCFCD BRASS DISK STAMPED W100 BM07 LOCATED ON BRIDGE AT DAIRY ASHFORD @ BUFFALO BAYOU AT EAST CONCRETE SIDEWALK (NORTH BOUND) EL=77.21 (NAVD 88, GEOID 09, GPS OBSERVATION MADE ON 02/07/12)

CITY OF HOUSTON MARKER 4857-7909 LOCATED AT WEST SIDE OF HICKORY POST LANE, 100'± SOUTH OF KELLY LANE EL=70.03 (NAVD 88, GEOID 09, GPS OBSERVATION MADE ON 02/07/12)

TBM:

CP-41, MAG NAIL AT STA 0+50.01 EL. 76.96

CP-42, MAG NAIL AT STA 2+89.41 EL. 79.47

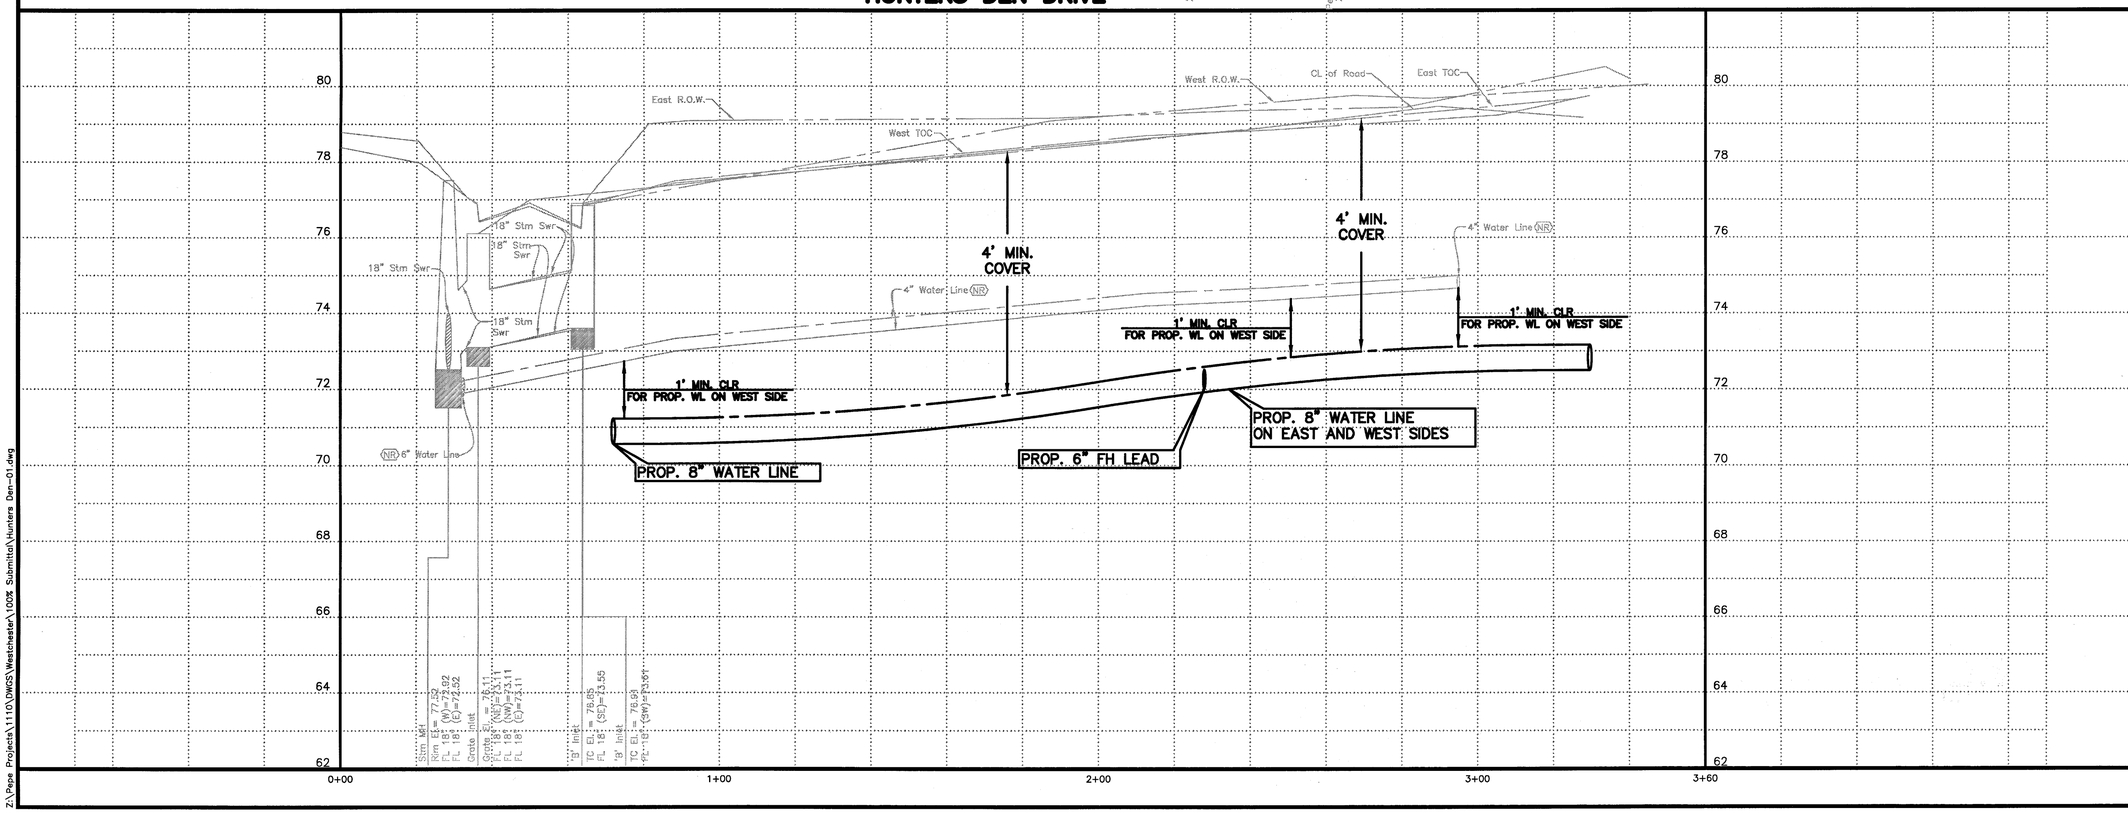

TO ARRANGE FOR LINES TO BE TURNED OFF OR MOVED, CALL CENTERPOINT ENERGY AT 713-207-2222

NOTICE:

For your safety, you are required by Texas Law to call 811 at least 48 hours before you dig so that underground line can be marked. This verification does not fulfill your obligation to call 811.

VERIFICATION OF PRIVATE UTILITY LINES

x Date: 12/4/13

CenterPoint Energy/Natural Gas Facilities Verification ONLY. (This signature verifies that you have shown CNP Natural Gas lines correctly-not to be used for conflict verification.) (Gas service lines are not shown.) Signature valid for six months.

Date: 12/4/13

CenterPoint Energy/UNDERGROUND Electrical Facilities Verification ONLY. (This signature verifies existing underground facilities-not to be used for conflict verification.) Signature valid for six months.

Date: 12/4/13

Approved for AT&T Texas/SWBT underground conduit facilities only. Signature valid for one year.

PEPE ENGINEERING
11999 KATY FREEWAY, SUITE 340
HOUSTON, TEXAS 77079
TELEPHONE: (281)293-0856
mailbox@pepe-engineering.com
TBPE REGISTRATION No. F-2736

STATE OF TEXAS — NABIL A. JOUBRAN — 99429 — LICENSED PROFESSIONAL ENGINEER

12/2/13

SURVEYED BY: AMANI
FB NO. P-5644

CITY OF HOUSTON

DEPARTMENT OF PUBLIC WORKS AND ENGINEERING

WATER LINE REPLACEMENT IN WESTCHESTER I AREA

HUNTERS DEN DRIVE
STA 0+00 TO 3+60

WBS NO.
S-000035-0131-4

DRAWING SCALE
VERT. 1"=2' HORIZ. 1"=20'

CITY OF HOUSTON, PM
MUKHTAR CHAUDHRY

SHEET NO. 72 OF 128

CITY DRAWING NUMBER 51736

Z:\Pepe Projects\1110\DWGS\Westchester\100% Submittal\Hunters Den-01.dwg