NOTES:

1. CONTRACTOR SHALL KEEP PAVEMENTS CLEAR OF EXCAVATED MATERIALS (DIRT, MUD, SILT, ETC.) BY SWEEPING OR SCRAPING.
2. INLET PROTECTION DEVICES SHALL BE REQUIRED WHEN THE CONTRACTOR IS UNABLE TO KEEP PAVEMENTS CLEAR OF EXCAVATED MATERIALS.
3. PAVEMENT WASH DOWNS SHALL BE AVOIDED IF POSSIBLE. IF WASH DOWN IS NEEDED, CONTRACTOR SHALL HAVE IN PLACE ALL STORM WATER POLLUTION PREVENTION MEASURES.
4. CULVERT PROTECTION SHALL BE PROVIDED AT THE END OF EACH WORKING DAY IN AREAS WHERE EXCAVATION HAS CAUSED THE DITCH FLOW LINE TO BE REGRADED AND EXISTING GRASS CHANNEL LINING HAS BEEN REMOVED, SEE SHEET 19 FOR DETAIL.

LEGEND:

	LIMITS OF DISTURBED AREA
IPB	INLET PROTECTION BAGS
FF	FILTER FABRIC FENCE
CP	CULVERT PROTECTION
SC	STABILIZED CONSTRUCTION EXIT

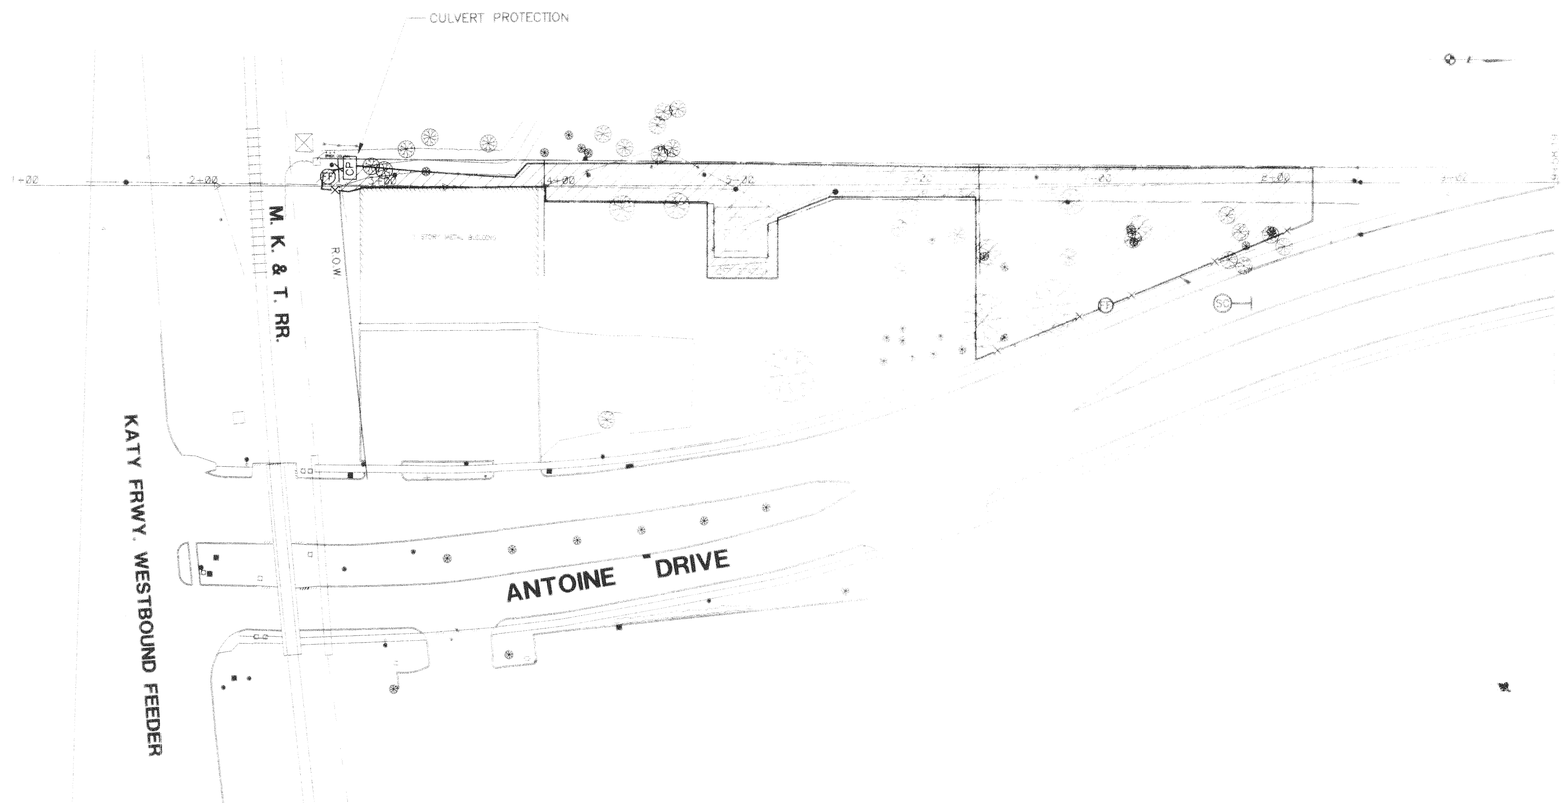

502CPC03.DWG

REV. NO.	DESCRIPTION	APPR'D	DATE

CLAUNCH & MILLER, INC
Engineering Consultants
1701 Kirby Drive, Suite 860 • Houston, Texas 77098 • (713) 524-7133

M. PROJECT NO.	CHWWP PROJECT NO.
94-021A	R-1220-13-3

AFTON VILLAGE & SADDLEBROOK
LIFT STATIONS & FORCE MAINS

STORM WATER POLLUTION PREVENTION PLAN
ANTOINE NORTH OF I-10

4450-2

PRIVATE UTILITIES SHOWN

INSPECTOR DATE

SUBMITTED BY: SOUTHWEST GAS DATE
FILE FOR ONE YEAR ONLY

HOUSTON LIGHTING & POWER CO. DATE
APPROVAL AND FOR CROSSING UNDERGROUND
DUCT LINES UNLESS NOTED. VALID FOR ONE YEAR ONLY

CITY OF HOUSTON
DEPARTMENT OF PUBLIC WORKS AND ENGINEERING
ENGINEERING CONSTRUCTION AND REAL ESTATE GROUP

SECTION APPROVALS

WATER ENGINEERING TRAFFIC AND SIGNAL ENGINEERING

WASTEWATER ENGINEERING STREET & BRIDGE ENGINEERING

STORM SEWER ENGINEERING CONSTRUCTION

OTHER DEPARTMENTS

PLANNING AND DEVELOPMENT DEFENSIVE DEPARTMENT

CITY ENGINEER DATE

DIRECTOR OF PUBLIC WORKS AND ENGINEERING DATE

SUBMITTED BY: CLAUNCH & MILLER
SURVEY BY: N/A
DATE AUG 1ST 1994
SURVEY BY: N/A
FILE NO.

DESIGNED BY: T.O.M. / N.E.
DRAWN BY: P.J. FULLER
SHEET NO. 9 OF 18 SHEETS
CITY DWG. NO.
32821

0 1 2 3 ORIGINAL SCALE IN INCHES FOR REDUCED PLANS