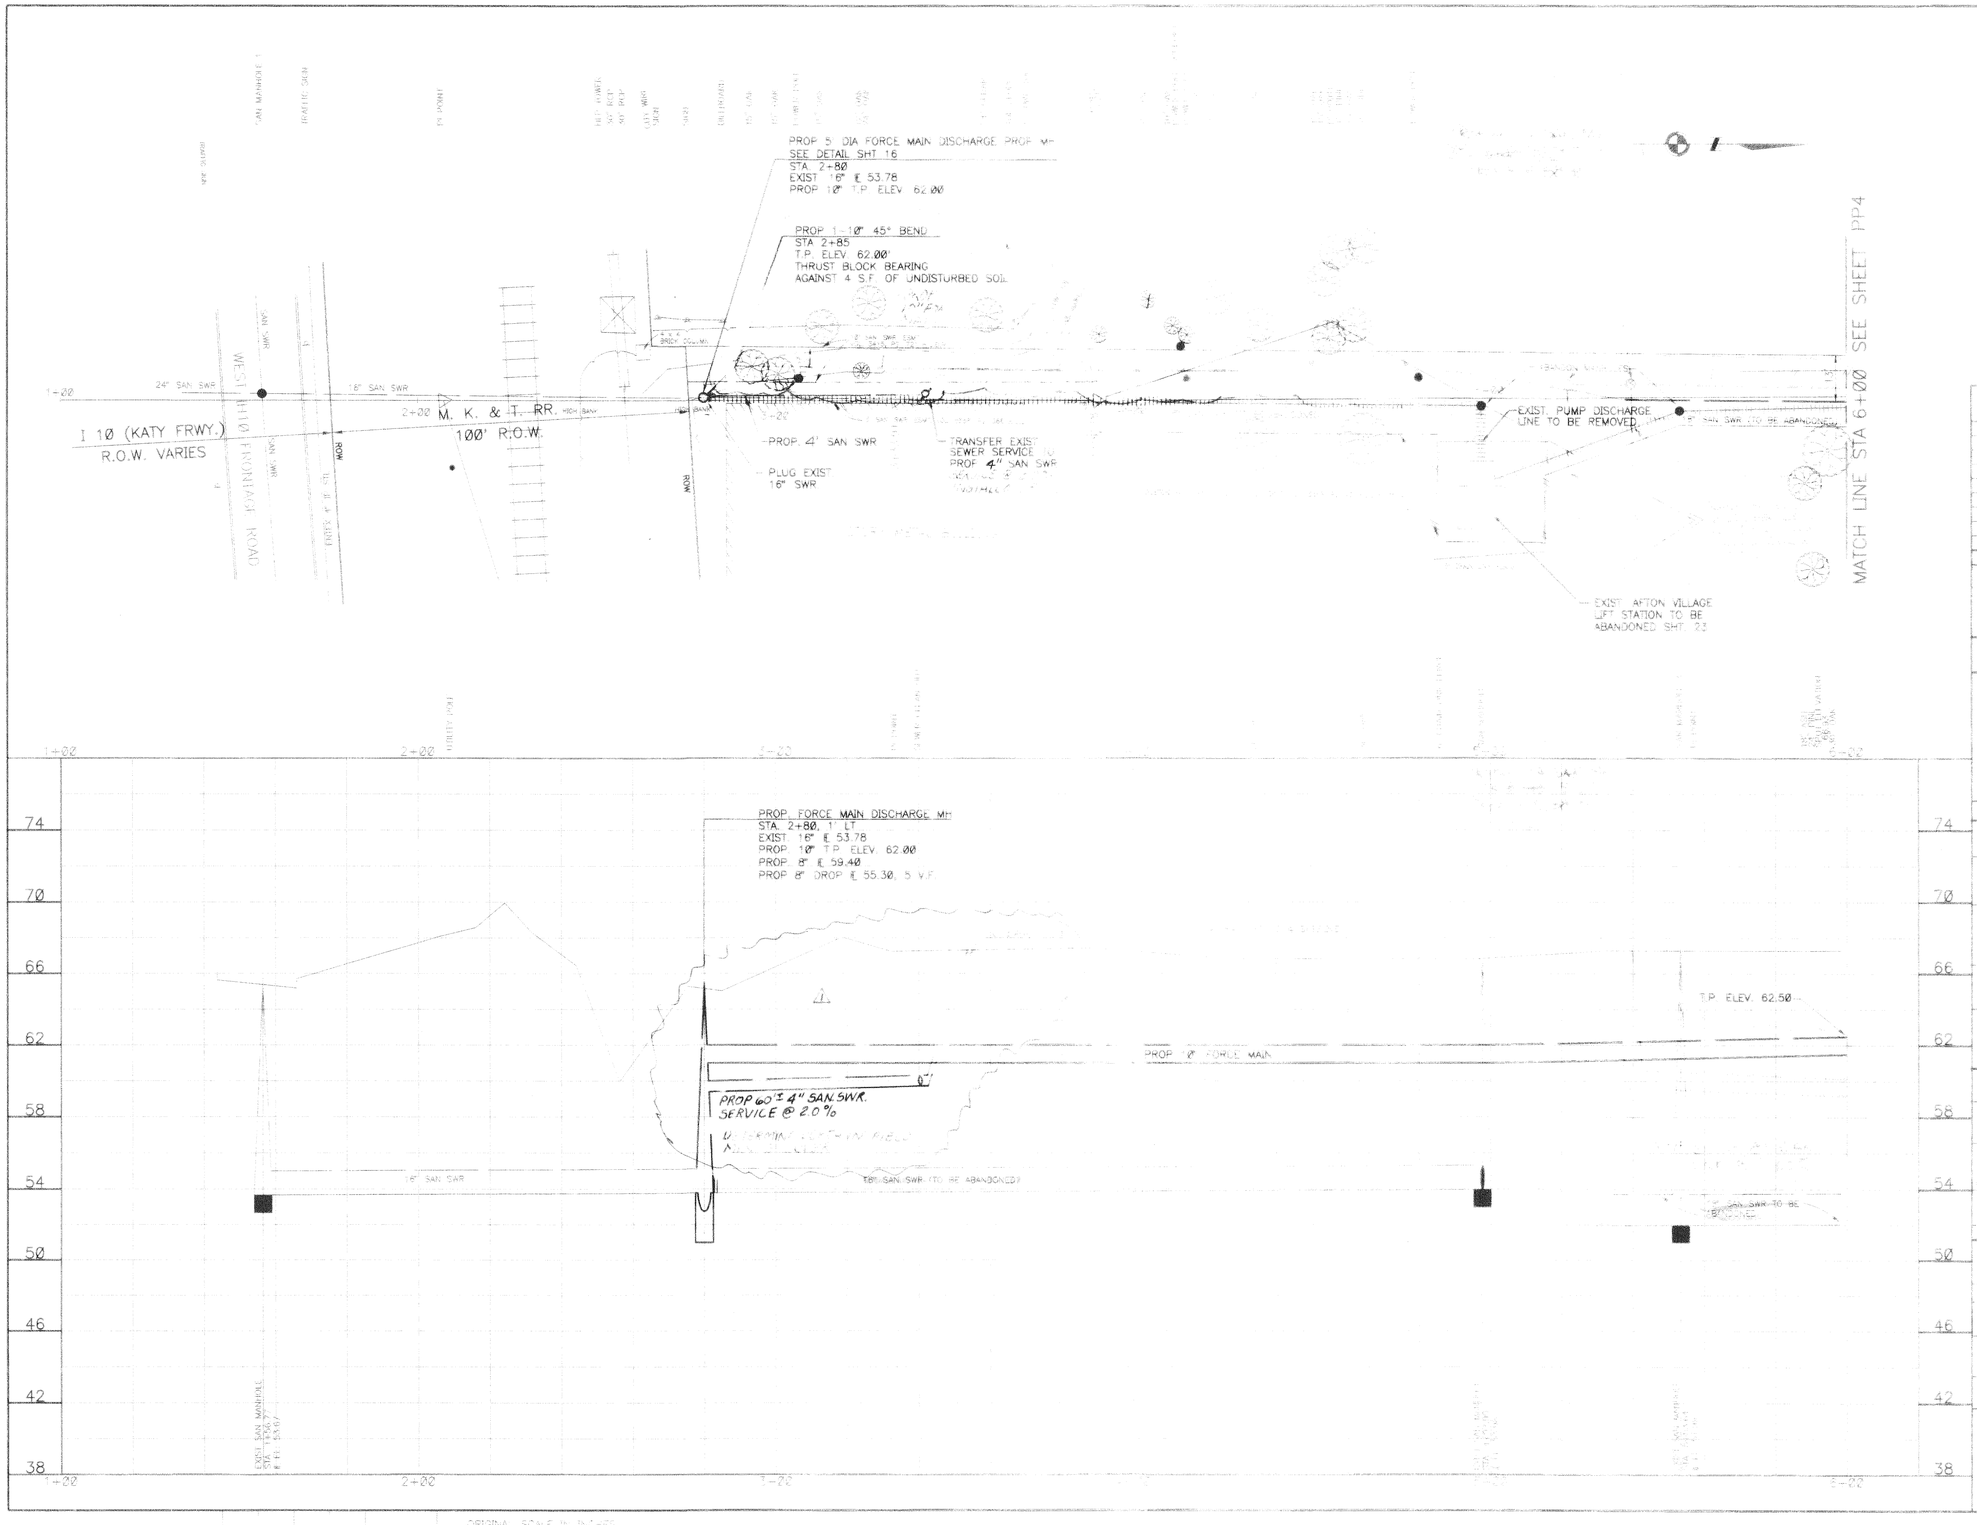

CADD DWG. FILE NO. 501CPP01.DWG

REV. NO.	DESCRIPTION	APR'D	DATE

CLAUNCH & MILLER, INC.
Engineering Consultants
3701 Kirby Drive, Suite 860 • Houston, Texas 77098 • (713) 524-7533

CMI PROJECT NO.	GHWWP PROJECT NO.
94021A	R-1220-13-3

AFTON VILLAGE & SADDLEBROOK
LIFT STATIONS & FORCE MAINS

10" FORCE MAIN
BACKLOT WEST OF ANTOINE DRIVE
STA 1+00 TO STA 6+00

4450-2

PRIVATE UTILITY LINES SHOWN

ENTEX, INC. DATE

SOUTHWESTERN BELL TELEPHONE CO. DATE
VALID FOR ONE YEAR ONLY

HOUSTON LIGHTING & POWER CO. DATE
APPROVAL ONLY FOR CROSSING UNDERGROUND ELECTRIC LINES UNLESS NOTED. VALID FOR ONE YEAR ONLY

CITY OF HOUSTON
DEPARTMENT OF PUBLIC WORKS AND ENGINEERING
ENGINEERING, CONSTRUCTION AND REAL ESTATE GROUP

SECTION APPROVALS

WATER ENGINEERING — TRAFFIC AND SIGNAL ENGINEERING

WASTEWATER ENGINEERING — STREET & BRIDGE ENGINEERING

STORM SEWER ENGINEERING — CONSTRUCTION

OTHER DEPARTMENTS

PLANNING AND DEVELOPMENT — SPONSOR DEPARTMENT

CITY ENGINEER — DATE

DIRECTOR OF PUBLIC WORKS AND ENGINEERING — DATE

SUBMITTED BY: T. GRAVES
SCALE: HORIZ. 1"=20' VERT. 1"=4'
DATE: AUGUST 1998
SURVEY BY: EBCH
F.B. NO.

DESIGNED BY: TOM LANG
DRAWN BY: R. RODRIGUEZ
DATE
SHEET NO. 14 OF 88 SHEETS
CITY DWG. NO. 32821

ORIGINAL SCALE IN INCHES FOR REDUCED PLANS