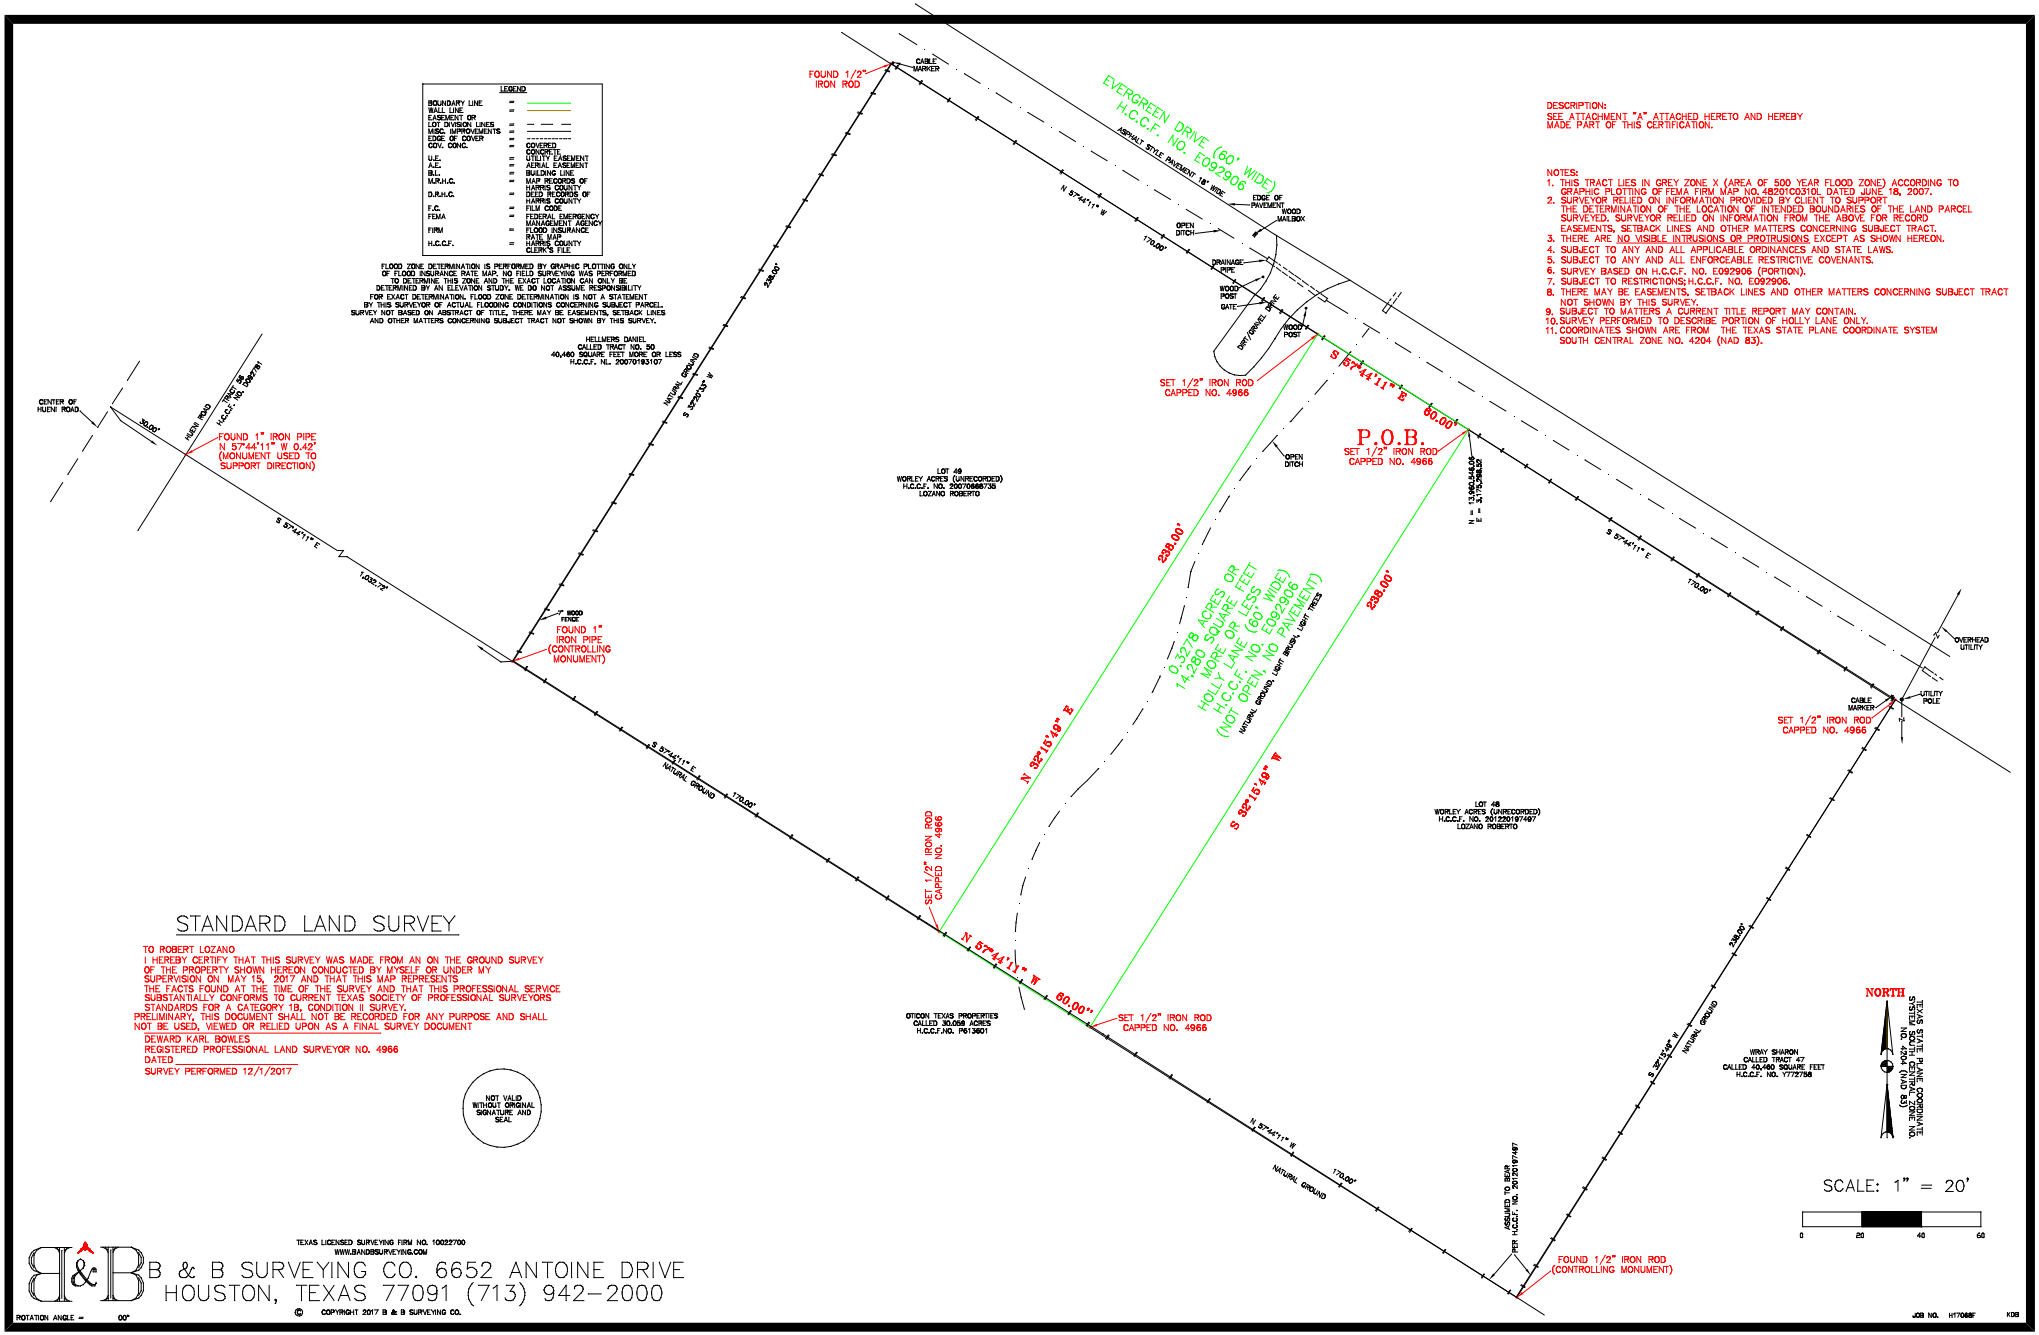

STANDARD LAND SURVEY

TO ROBERT LOZANO

I HEREBY CERTIFY THAT THIS SURVEY WAS MADE FROM AN ON THE GROUND SURVEY OF THE PROPERTY SHOWN HEREON CONDUCTED BY MYSELF OR UNDER MY SUPERVISION ON MAY 15, 2017 AND THAT THIS MAP REPRESENTS THE FACTS FOUND AT THE TIME OF THE SURVEY AND THAT THIS PROFESSIONAL SERVICE SUBSTANTIALLY CONFORMS TO CURRENT TEXAS SOCIETY OF PROFESSIONAL SURVEYORS STANDARDS FOR A CATEGORY 1B, CONDITION II SURVEY.

PRELIMINARY, THIS DOCUMENT SHALL NOT BE RECORDED FOR ANY PURPOSE AND SHALL NOT BE USED, VIEWED OR RELIED UPON AS A FINAL SURVEY DOCUMENT

DEWARD KARL BOWLES
REGISTERED PROFESSIONAL LAND SURVEYOR NO. 4966
DATED _____
SURVEY PERFORMED 12/1/2017

NOT VALID WITHOUT ORIGINAL SIGNATURE AND SEAL

TEXAS LICENSED SURVEYING FIRM NO. 10022700
WWW.BANDBSURVEYING.COM
B & B SURVEYING CO. 6652 ANTOINE DRIVE
HOUSTON, TEXAS 77091 (713) 942-2000

© COPYRIGHT 2017 B & B SURVEYING CO.

ROTATION ANGLE = 00°

JOB NO. H170888 KDB