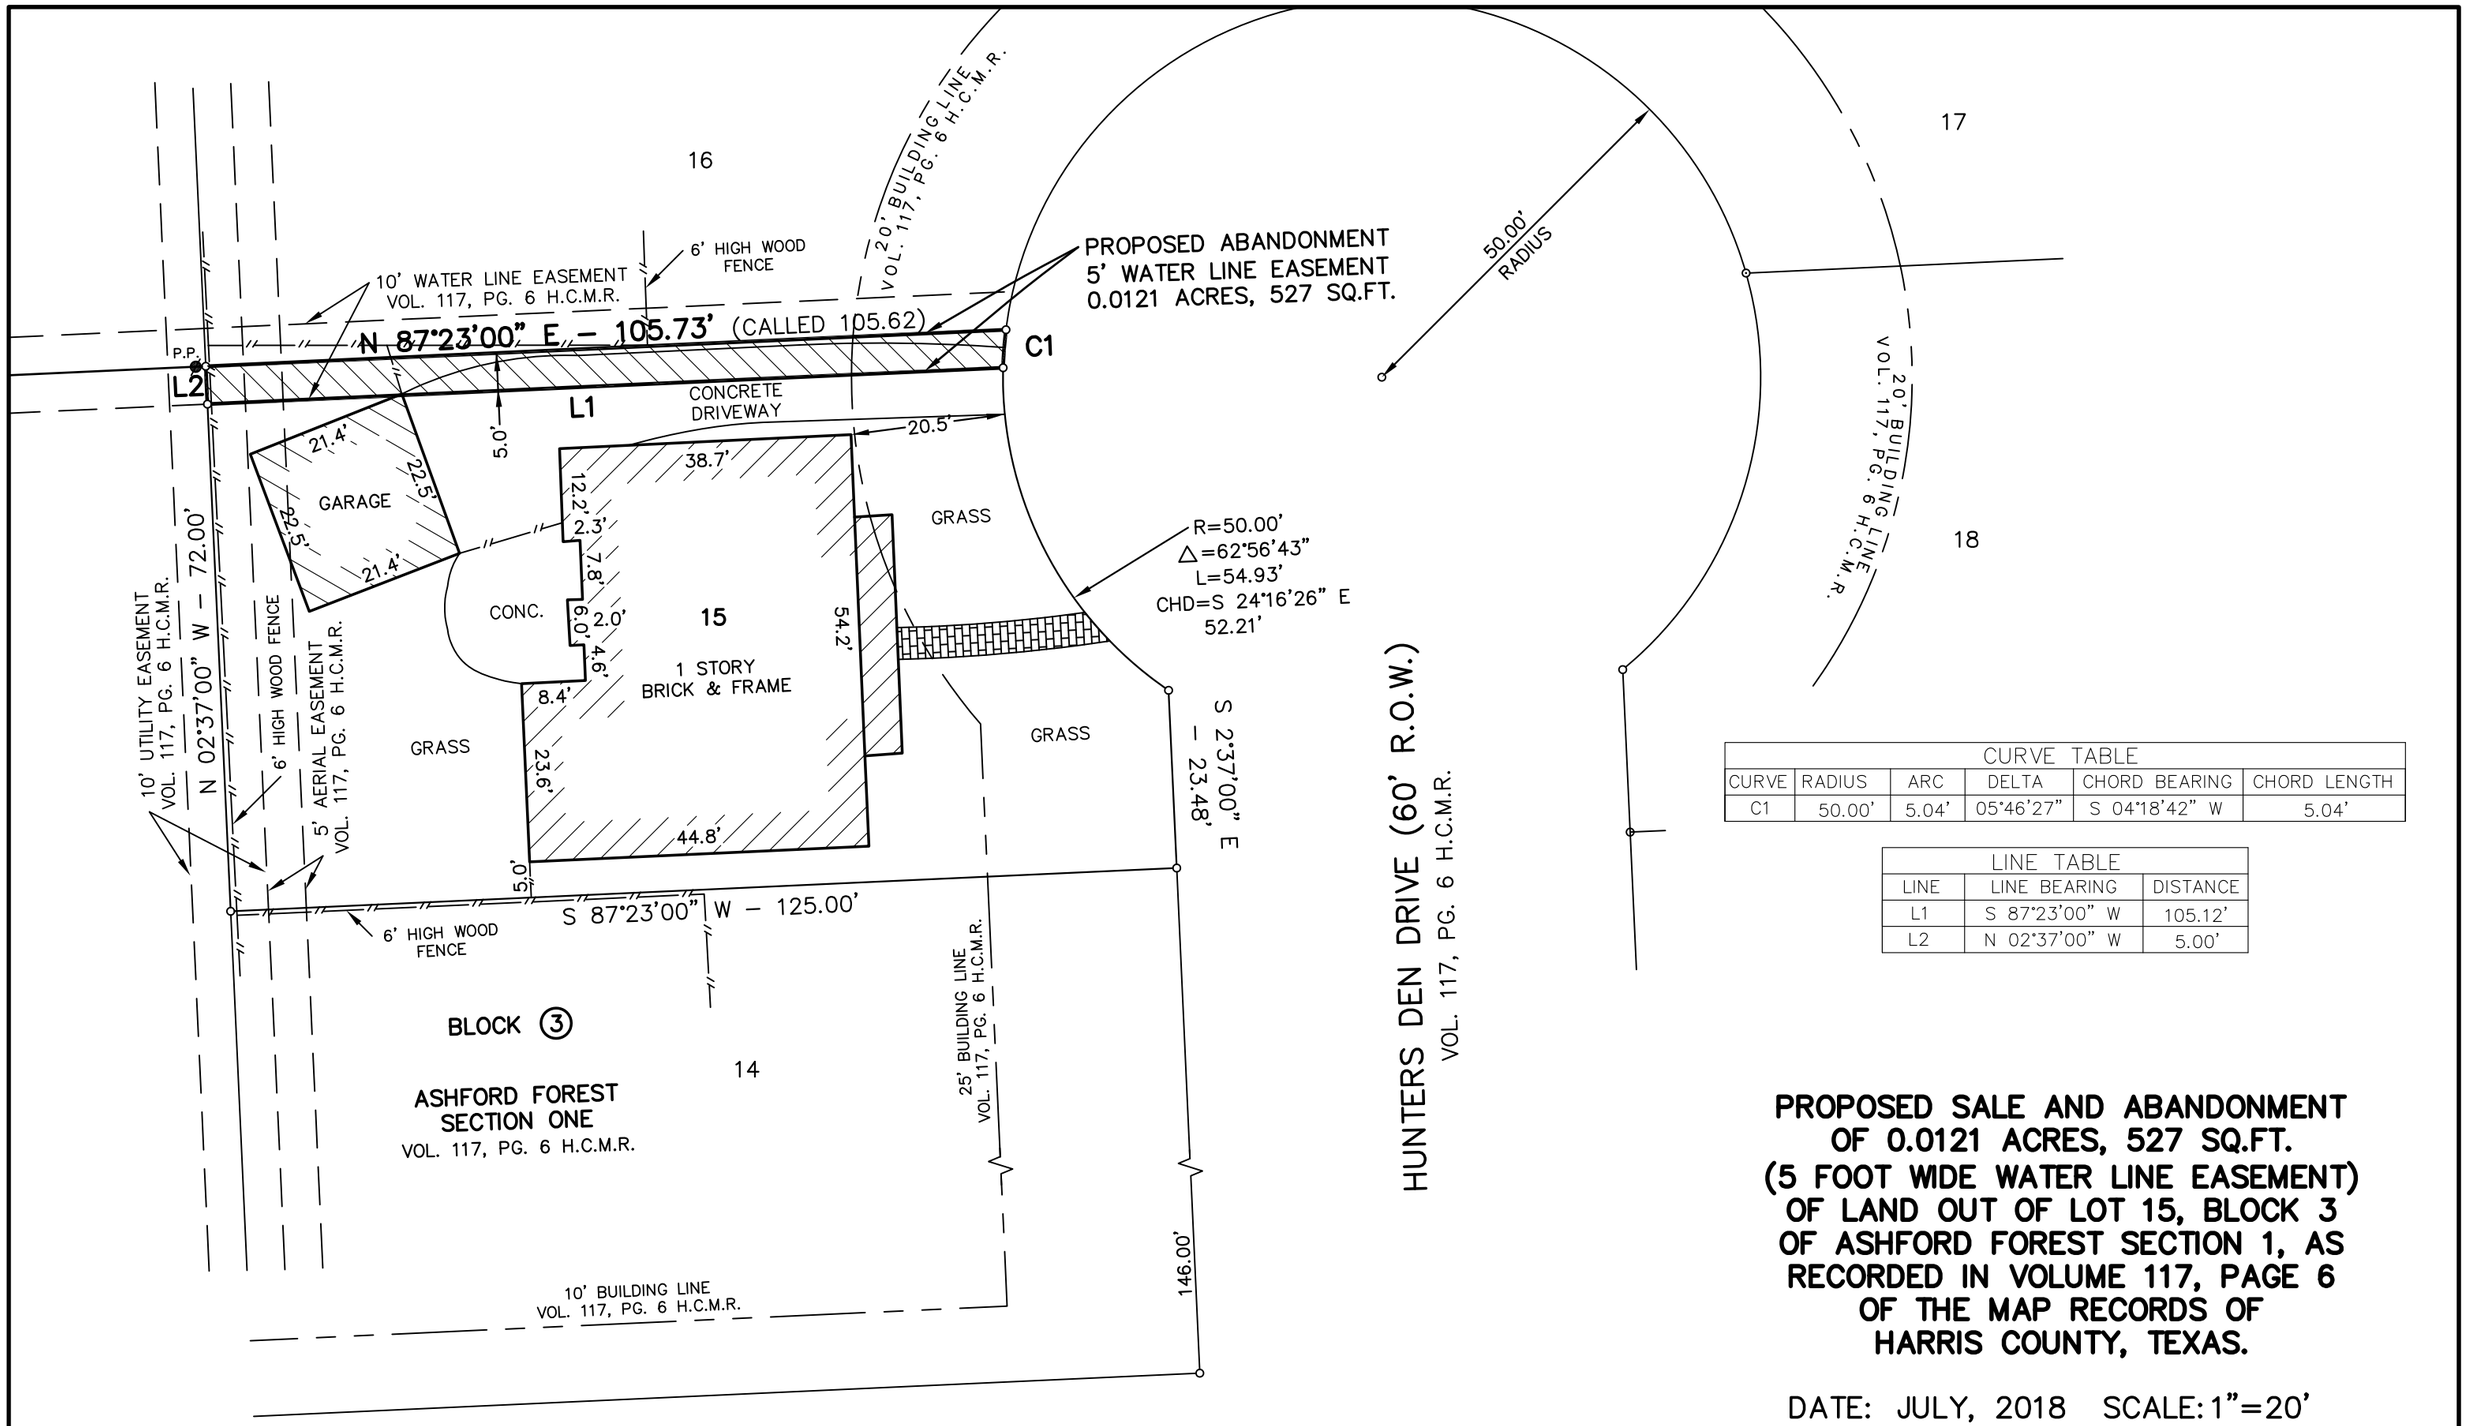

CURVE TABLE					
CURVE	RADIUS	ARC	DELTA	CHORD BEARING	CHORD LENGTH
C1	50.00'	5.04'	05°46'27"	S 04°18'42" W	5.04'

LINE TABLE		
LINE	LINE BEARING	DISTANCE
L1	S 87°23'00" W	105.12'
L2	N 02°37'00" W	5.00'

PROPOSED SALE AND ABANDONMENT OF 0.0121 ACRES, 527 SQ.FT. (5 FOOT WIDE WATER LINE EASEMENT) OF LAND OUT OF LOT 15, BLOCK 3 OF ASHFORD FOREST SECTION 1, AS RECORDED IN VOLUME 117, PAGE 6 OF THE MAP RECORDS OF HARRIS COUNTY, TEXAS.

DATE: JULY, 2018 SCALE: 1"=20'

ADDRESS:
527 HUNTERS DEN DR.
HOUSTON, TX 77079

CENTURY ENGINEERING, INC.
3030 SOUTH GESSNER, SUITE 100, HOUSTON, TEXAS 77063
OFFICE: (713) 780-8871 FAX: (713) 780-7662