This Property DOES
PANEL NO: _____
ZONE: X, SHAD
BASE FLOOD ELEVA
LOCATED BY GRAPHIC PLE

THIS SURVEY WAS PE
PROVIDED BY: _____
GF#: _____

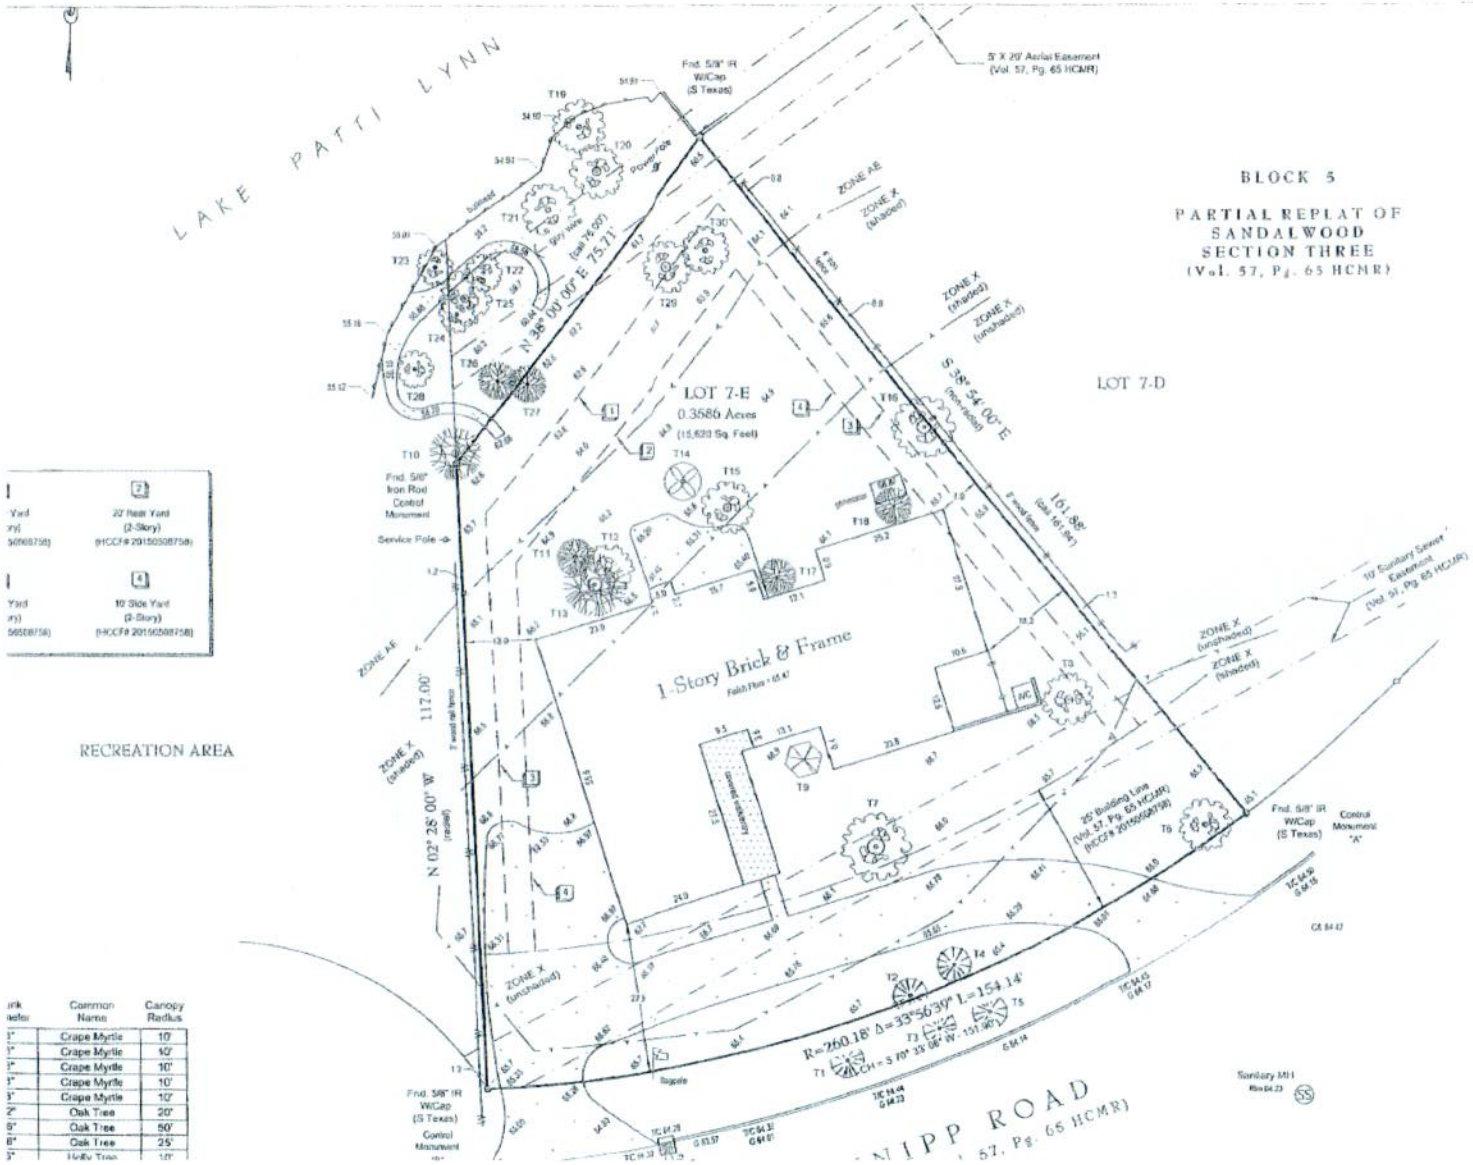


| Common Name | Canopy Radius |
|---|---|
| Crape Myrtle | 10' |
| Crape Myrtle | 10' |
| Crape Myrtle | 10' |
| Crape Myrtle | 10' |
| Crape Myrtle | 10' |
| Oak Tree | 20' |
| Oak Tree | 50' |
| Oak Tree | 25' |
| Holly Tree | 10' |

## NOTES:

1. Elevations shown based o
   Elevation = 64.39 NAVDB
2. Location of the 10 foot sa
   above shown tract by grap
3. Floodplain located by grap
   Management System (GIS
4. Fences do not follow bour
5. Surveyor has not abstract
   information provided by th
   title company's work has b
   building setback lines (if a
   as set forth under Excepti
6. Sandalwood is a deed res
   2 story structures as set fo
   residence or other building
   normal pre-construction g
   courts, swimming pools, f
   eaves, overhangs, ledges
   verified prior to any planni
   Committee may be requir
7. All bearings are based on
   "B" = S 70° 33' 06" W 15

I hereby certi
correctly repr
found at the t
made on the
supervision, a
apparent enc
time of this s
or noted othe