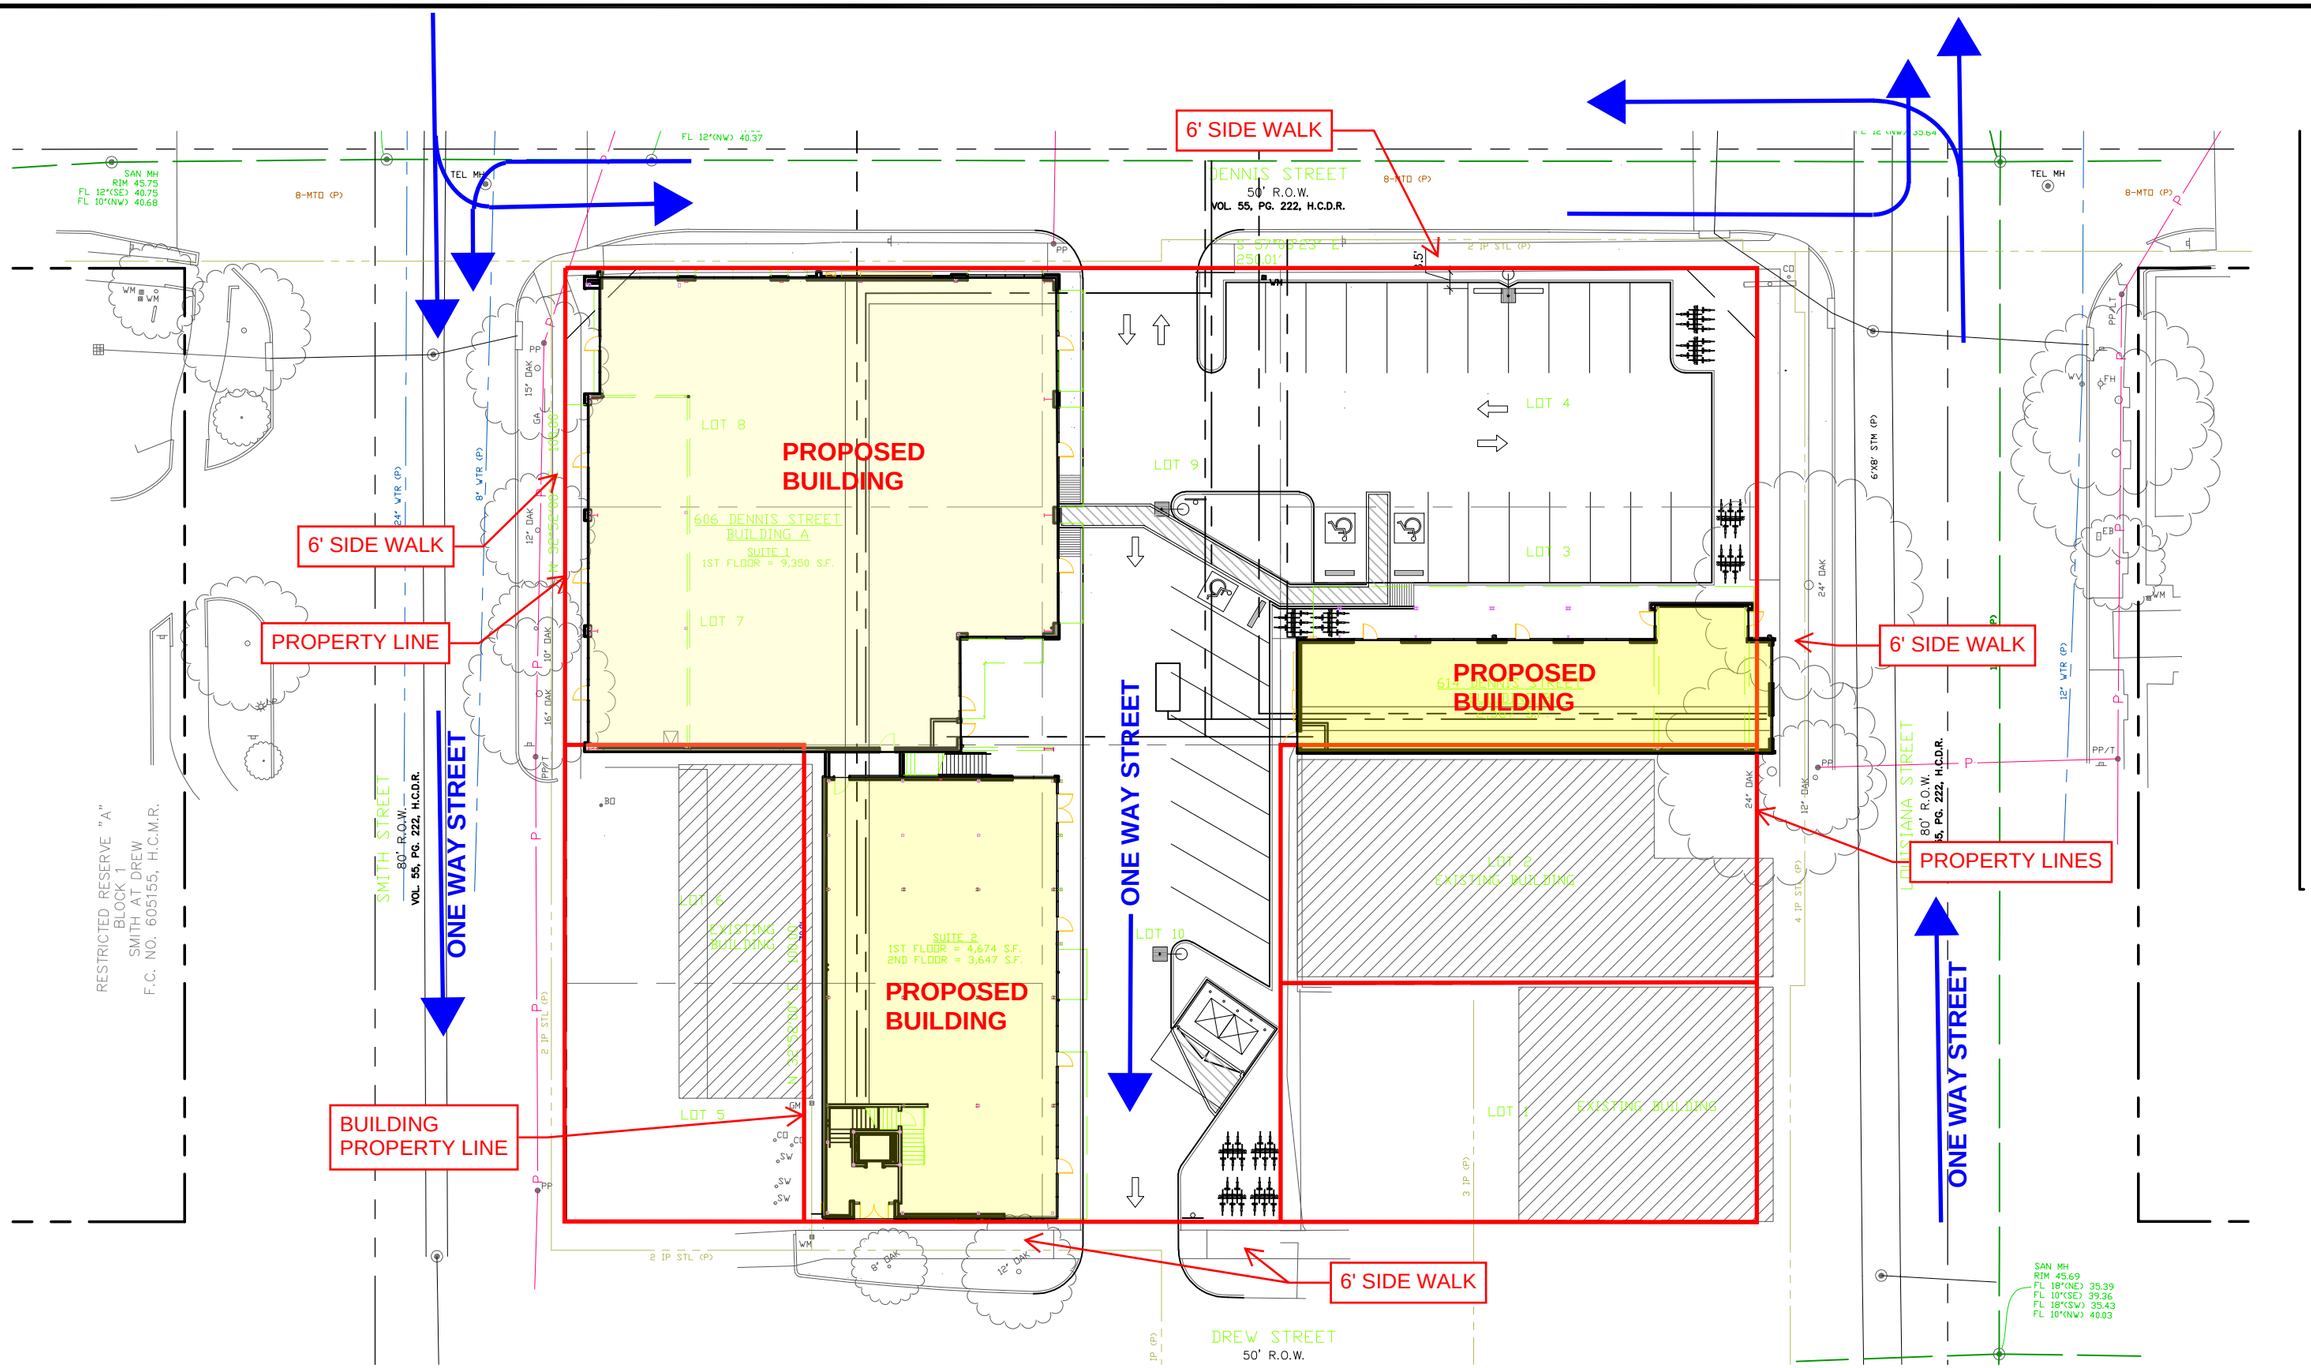

PROPOSED SITE PLAN

identityARCHITECTS
111 Travis Street, Houston, Texas 77002
Voice 713.595.2150, Fax 713.595.2198

606 & 614 Dennis Retail Conversion

March 16, 2016

606 & 614 Dennis St.
Houston, Texas
18164-00_PROPOSED - SITE PLAN.dwg 4:55 PM

THIS DRAWING IS FOR PRESENTATION PURPOSES ONLY; ANY AND ALL FEATURES, MATTERS AND OTHER INFORMATION DEPICTED HEREON OR CONTAINED HEREIN ARE FOR ILLUSTRATIVE MARKETING PURPOSES ONLY, ARE SUBJECT TO MODIFICATION WITHOUT NOTICE, ARE NOT INTENDED TO BE RELIED UPON BY ANY PARTY AND ARE NOT INTENDED TO CONSTITUTE REPRESENTATIONS AND WARRANTIES AS TO THE SIZE AND NATURE OF IMPROVEMENTS TO BE CONSTRUCTED (OR THAT ANY IMPROVEMENTS WILL BE CONSTRUCTED) OR AS TO THE IDENTITY OR NATURE OF ANY OCCUPANTS THEREOF.